



GEOGRID REINFORCED RIDGEWALL® CROSS SECTION WITH LEVEL BACKFILL NO SURCHARGE

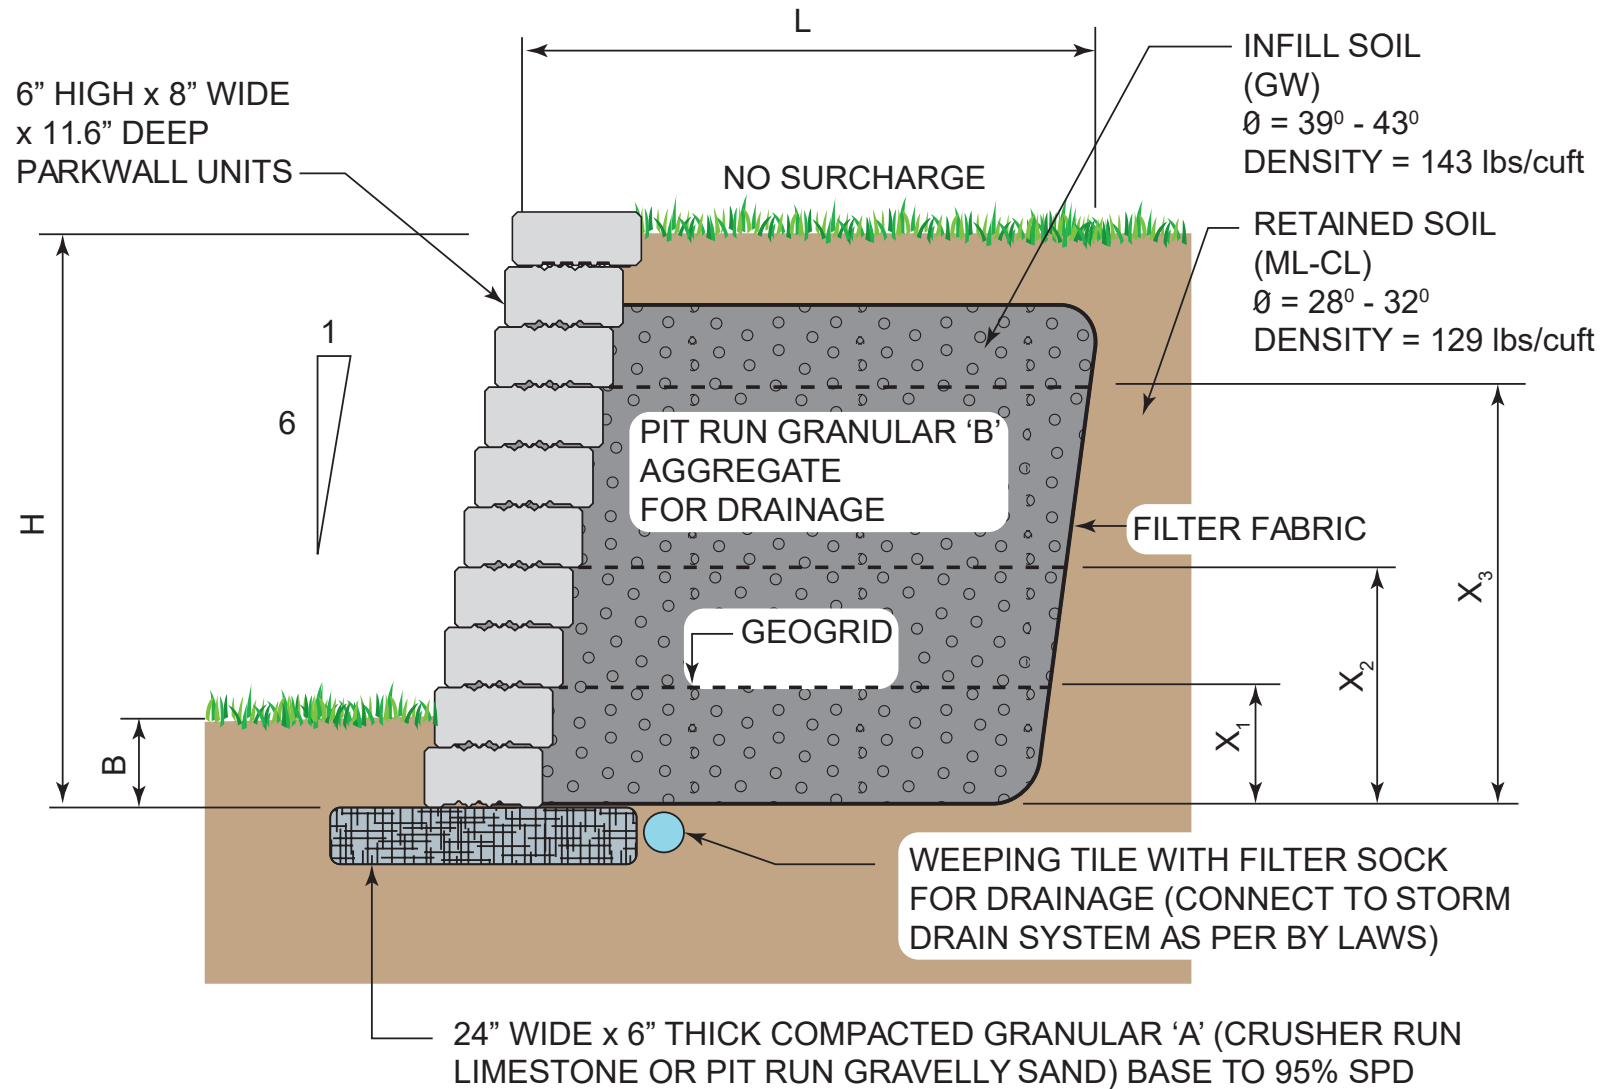

THIS GRAPHIC DISPLAYS A PRELIMINARY, NON SITE-SPECIFIC DESIGN. A REGISTERED PROFESSIONAL ENGINEER MUST BE OBTAINED TO REVIEW & APPROVE THE DESIGN, CONFIRM SITE CONDITIONS, AND INSPECT CONSTRUCTION.




GEOGRID REINFORCED RIDGEWALL® CROSS SECTION WITH LEVEL BACKFILL 5 KPA SURCHARGE

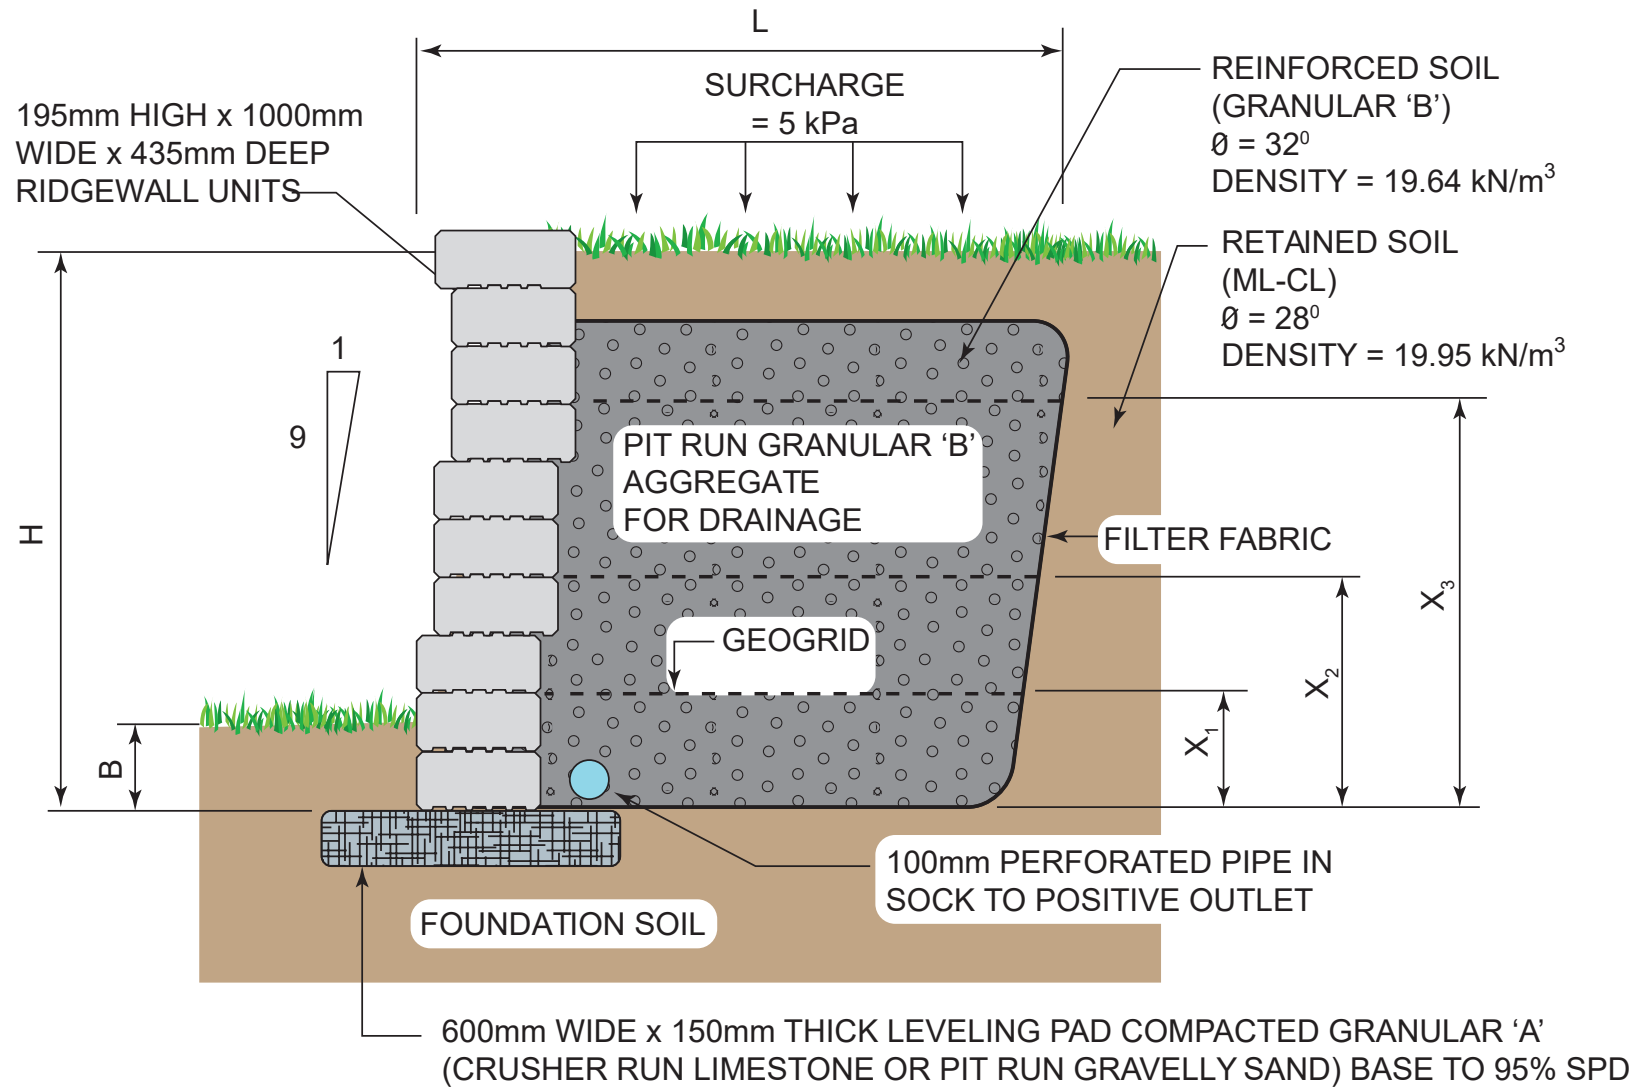

THIS GRAPHIC DISPLAYS A PRELIMINARY, NON SITE-SPECIFIC DESIGN. A REGISTERED PROFESSIONAL ENGINEER MUST BE OBTAINED TO REVIEW & APPROVE THE DESIGN, CONFIRM SITE CONDITIONS, AND INSPECT CONSTRUCTION.


GEOGRID REINFORCED RIDGEWALL® CROSS SECTION WITH LEVEL BACKFILL 12 KPA SURCHARGE

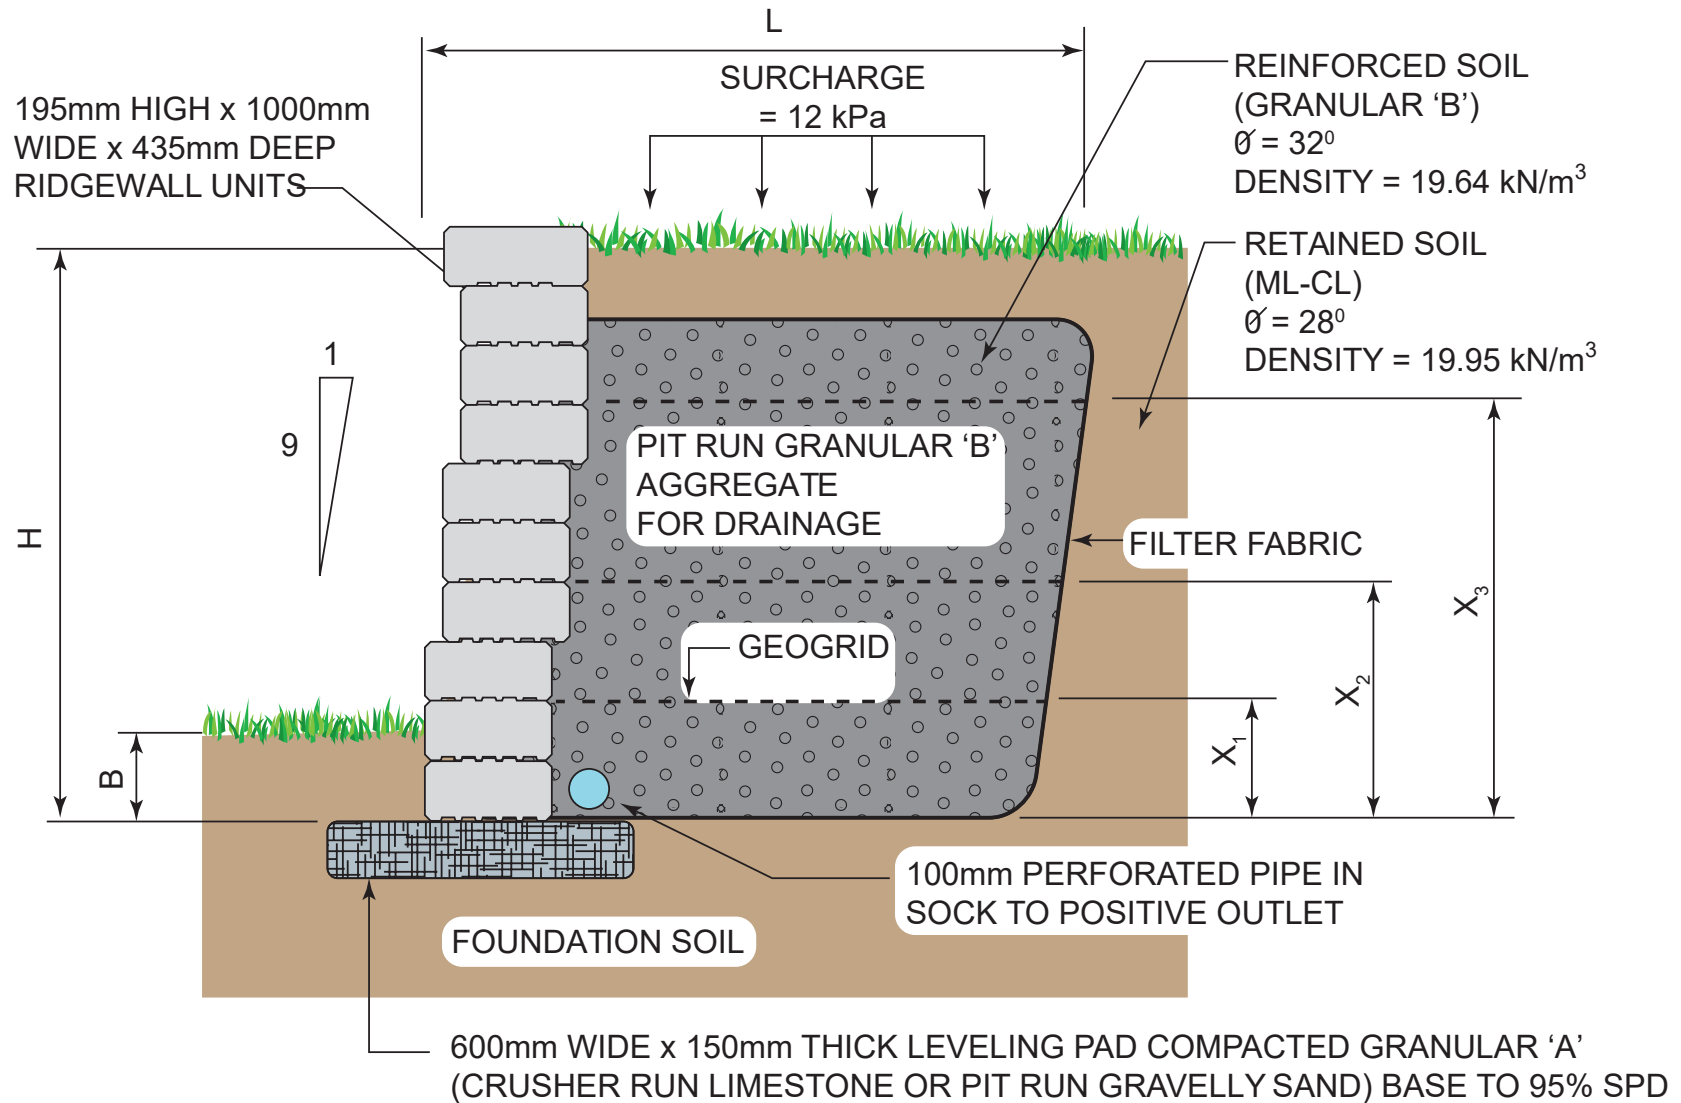

THIS GRAPHIC DISPLAYS A PRELIMINARY, NON SITE-SPECIFIC DESIGN. A REGISTERED PROFESSIONAL ENGINEER MUST BE OBTAINED TO REVIEW & APPROVE THE DESIGN, CONFIRM SITE CONDITIONS, AND INSPECT CONSTRUCTION.

RIDGEWALL® RETAINING WALL SYSTEM INSTALLATION WITH NO SETBACK


*DESIGN BASED ON COMPETENT FOUNDATION CONDITIONS

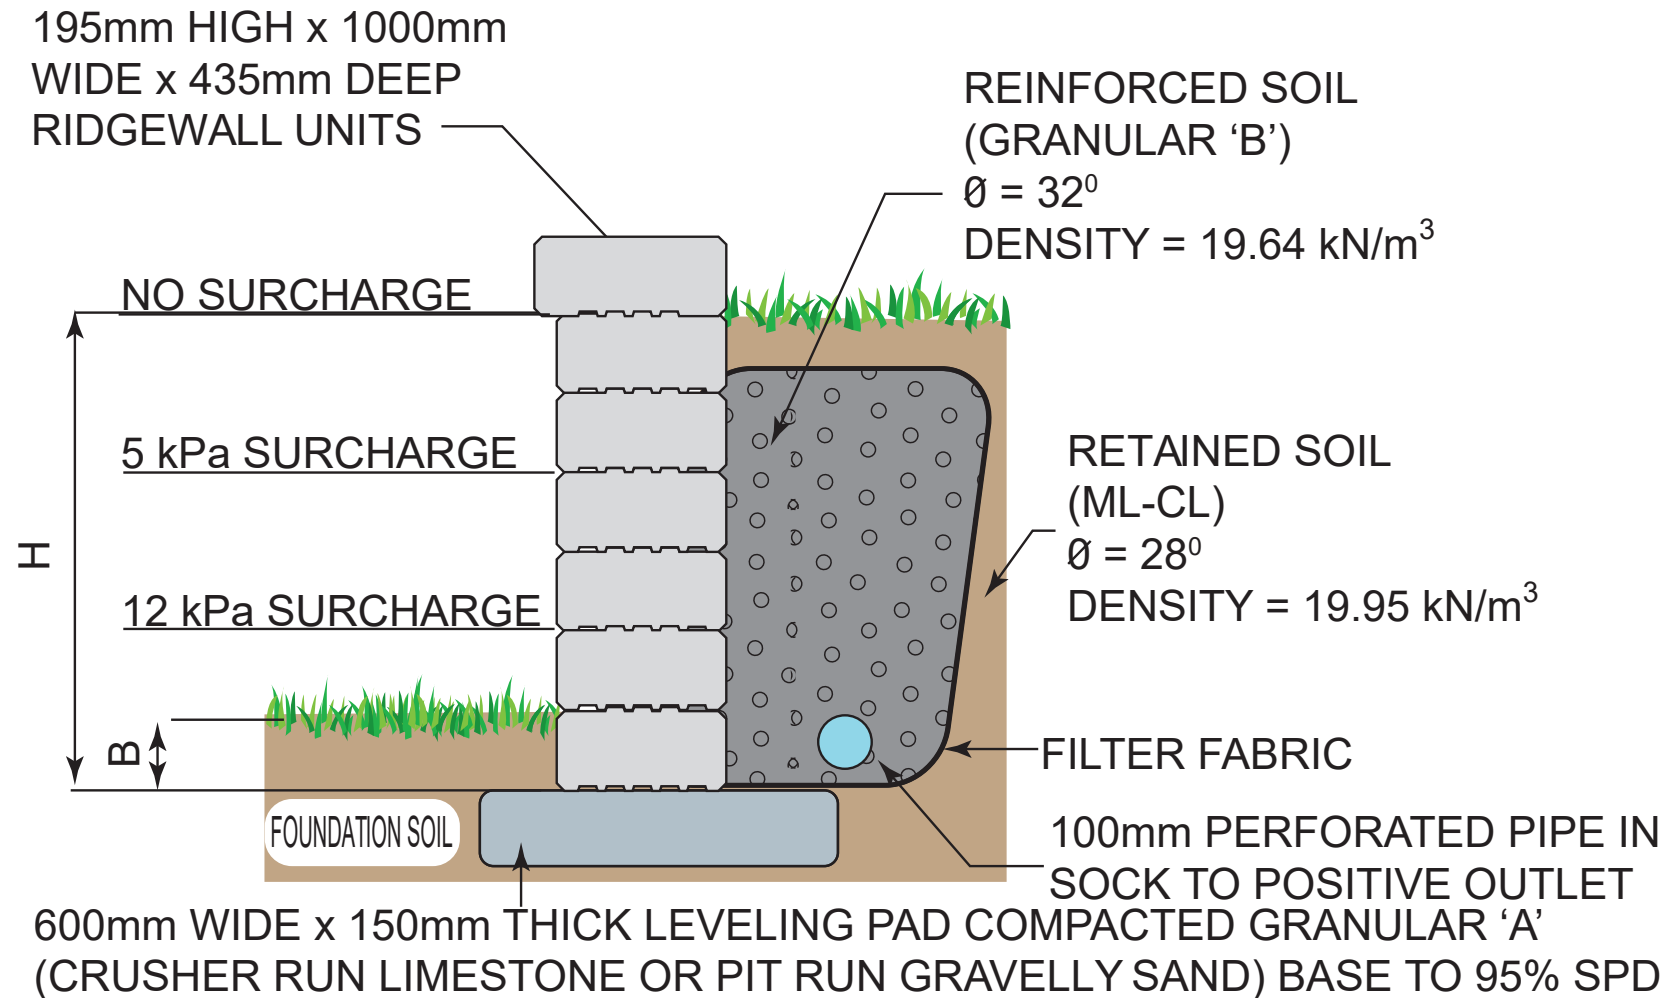

THIS GRAPHIC DISPLAYS A PRELIMINARY, NON SITE-SPECIFIC DESIGN. A REGISTERED PROFESSIONAL ENGINEER MUST BE OBTAINED TO REVIEW & APPROVE THE DESIGN, CONFIRM SITE CONDITIONS, AND INSPECT CONSTRUCTION.

RIDGEWALL® RETAINING WALL SYSTEM INSTALLATION WITH SETBACK


*DESIGN BASED ON COMPETENT FOUNDATION CONDITIONS

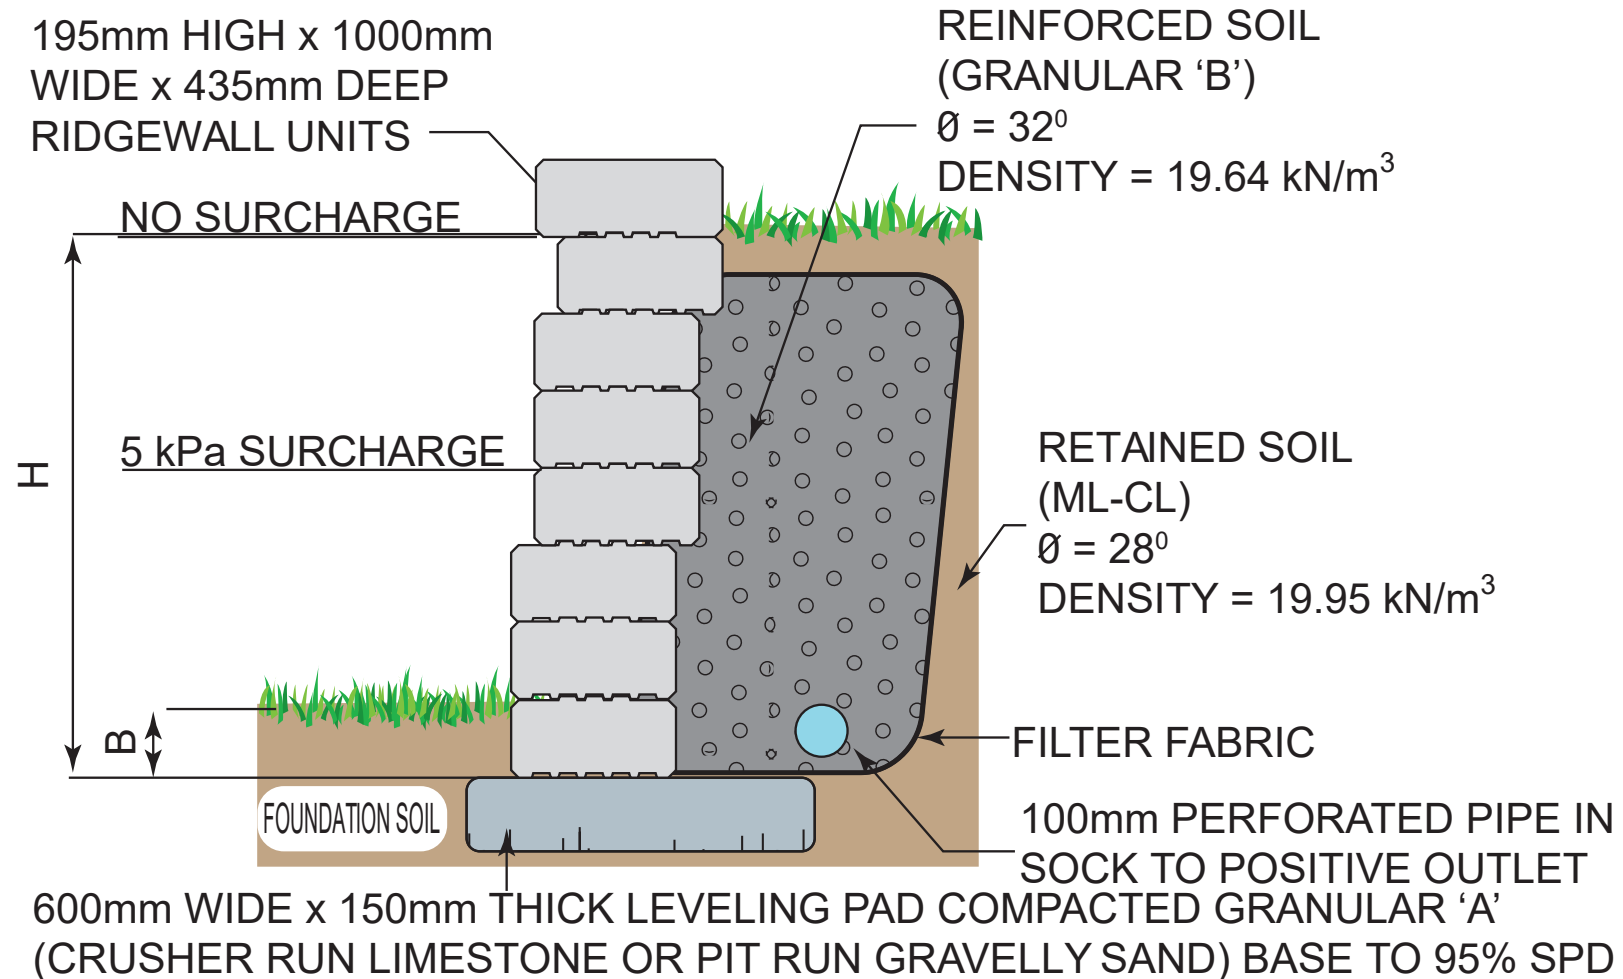

THIS GRAPHIC DISPLAYS A PRELIMINARY, NON SITE-SPECIFIC DESIGN. A REGISTERED PROFESSIONAL ENGINEER MUST BE OBTAINED TO REVIEW & APPROVE THE DESIGN, CONFIRM SITE CONDITIONS, AND INSPECT CONSTRUCTION.


RIDGEWALL® RETAINING WALL SYSTEM INSTALLATION WITH SETBACK

*DESIGN BASED ON COMPETENT FOUNDATION CONDITIONS

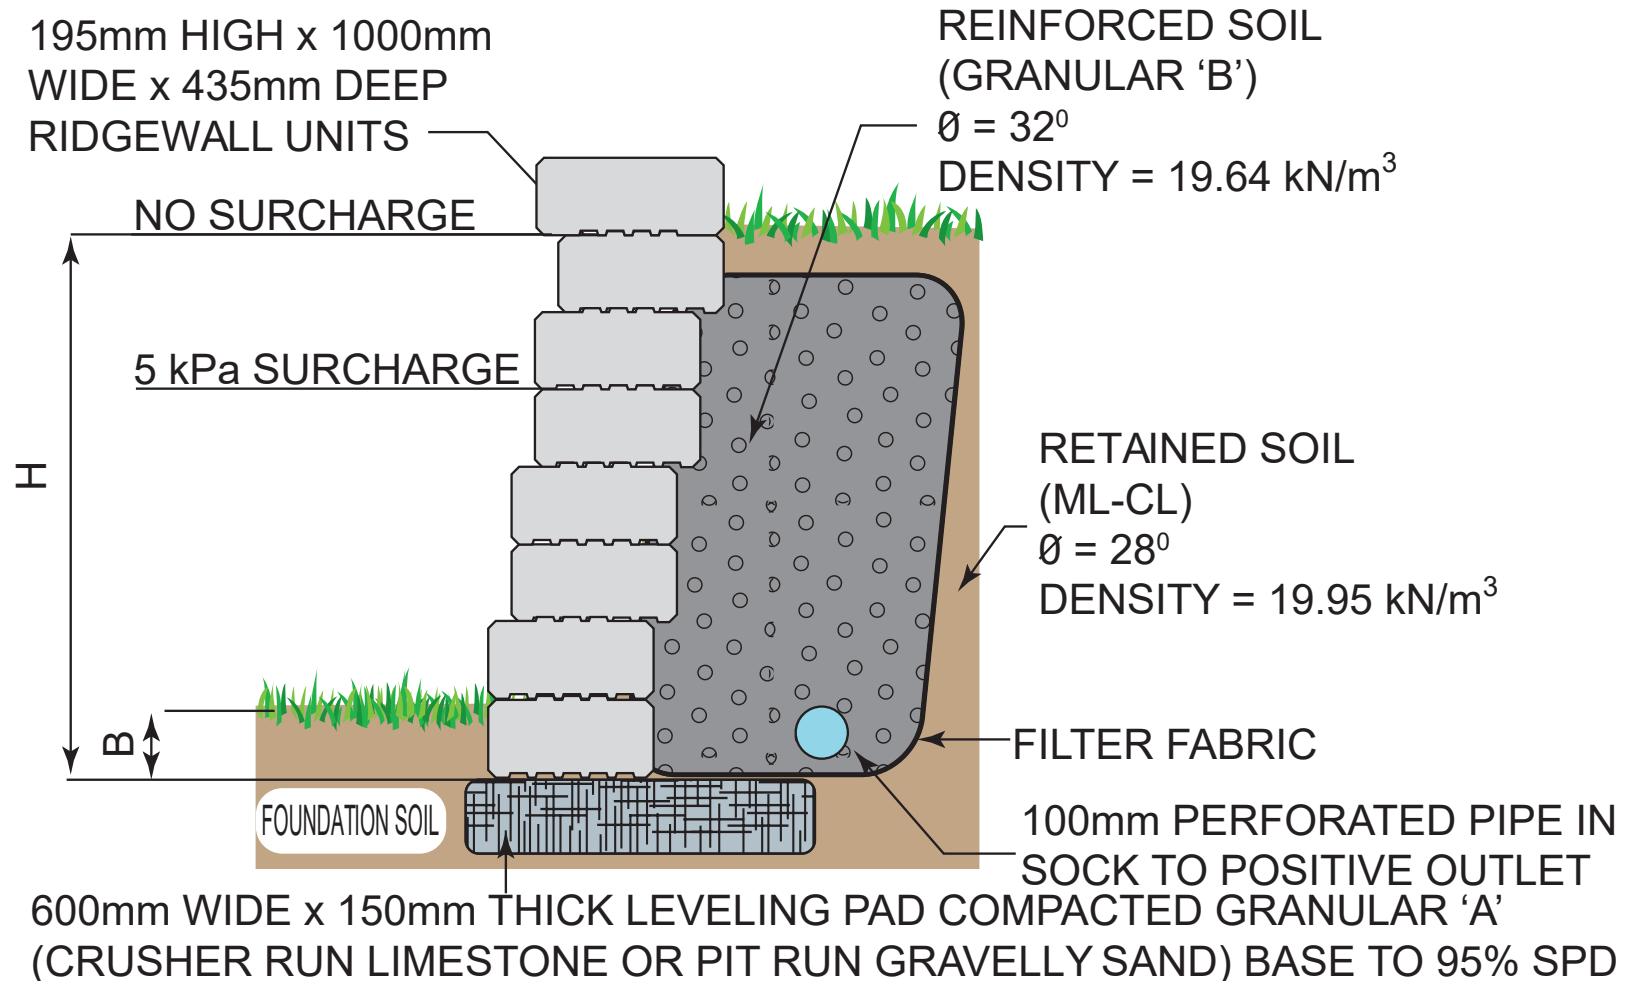


THIS GRAPHIC DISPLAYS A PRELIMINARY, NON SITE-SPECIFIC DESIGN. A REGISTERED PROFESSIONAL ENGINEER MUST BE OBTAINED TO REVIEW & APPROVE THE DESIGN, CONFIRM SITE CONDITIONS, AND INSPECT CONSTRUCTION.

RIDGEWALL® RETAINING WALL SYSTEM INSTALLATION WITH SETBACK

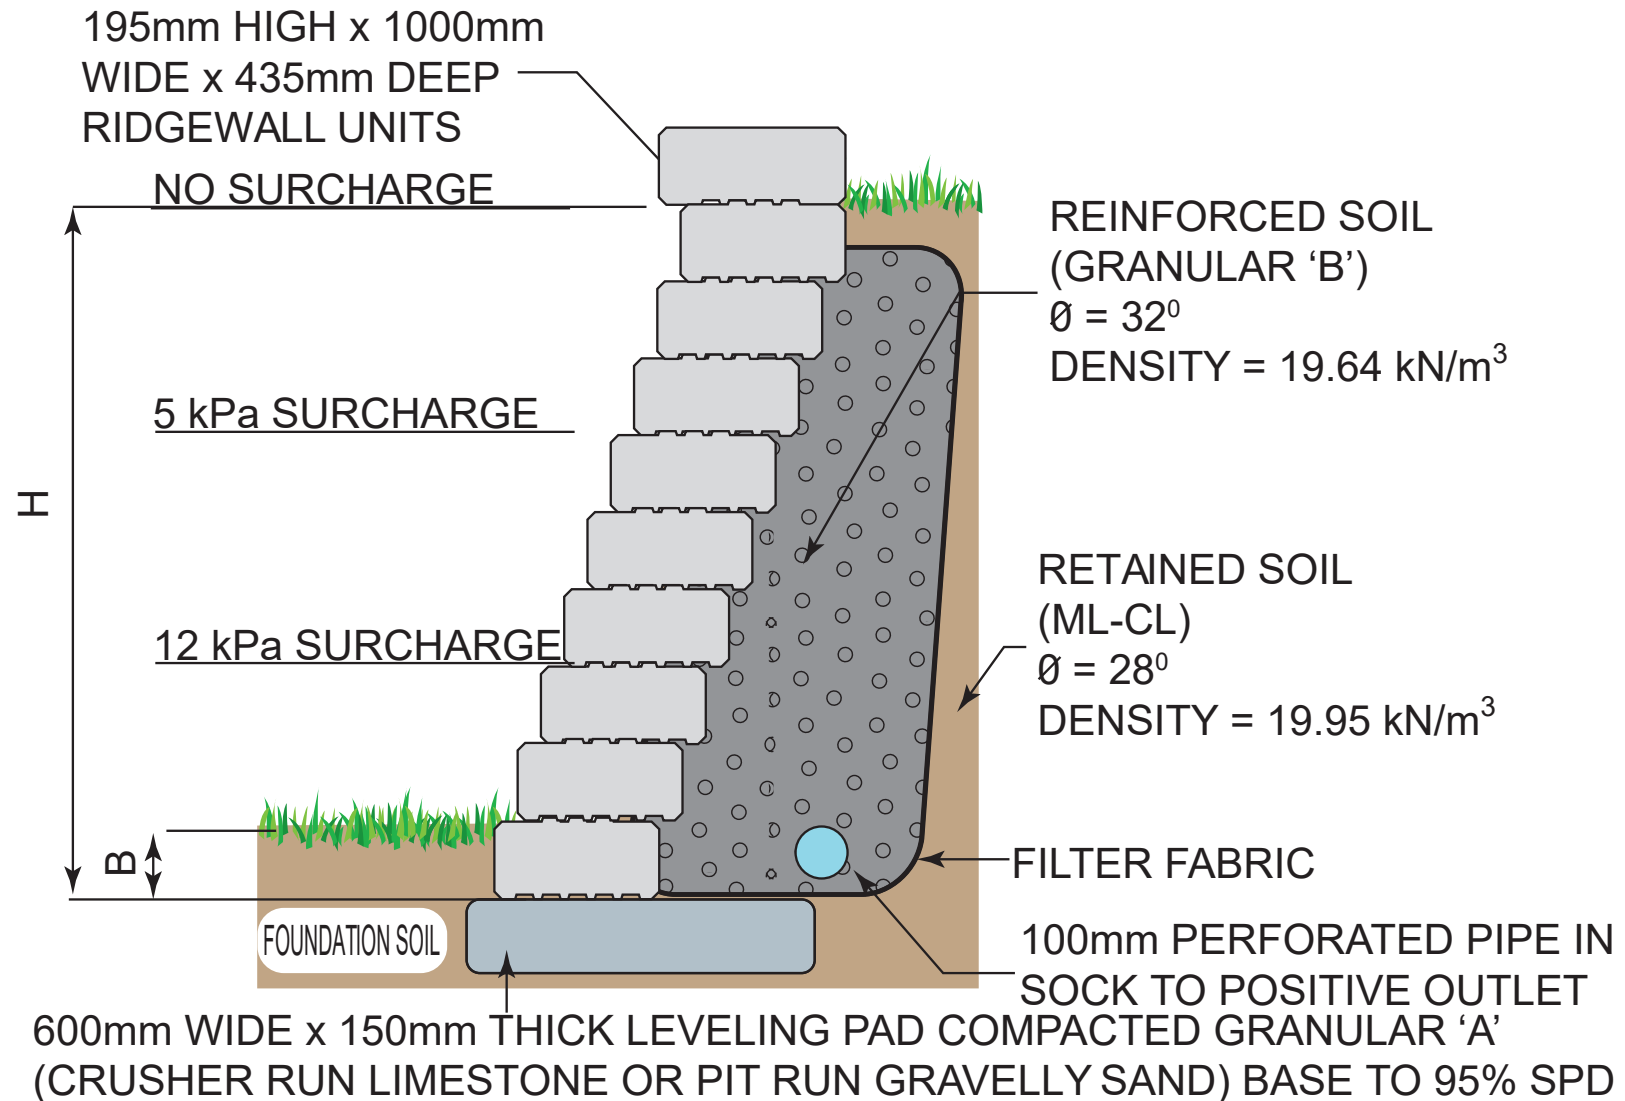

THIS GRAPHIC DISPLAYS A PRELIMINARY, NON SITE-SPECIFIC DESIGN. A REGISTERED PROFESSIONAL ENGINEER MUST BE OBTAINED TO REVIEW & APPROVE THE DESIGN, CONFIRM SITE CONDITIONS, AND INSPECT CONSTRUCTION.


GEOGRID REINFORCED RIDGEWALL® CROSS SECTION WITH LEVEL BACKFILL NO SURCHARGE

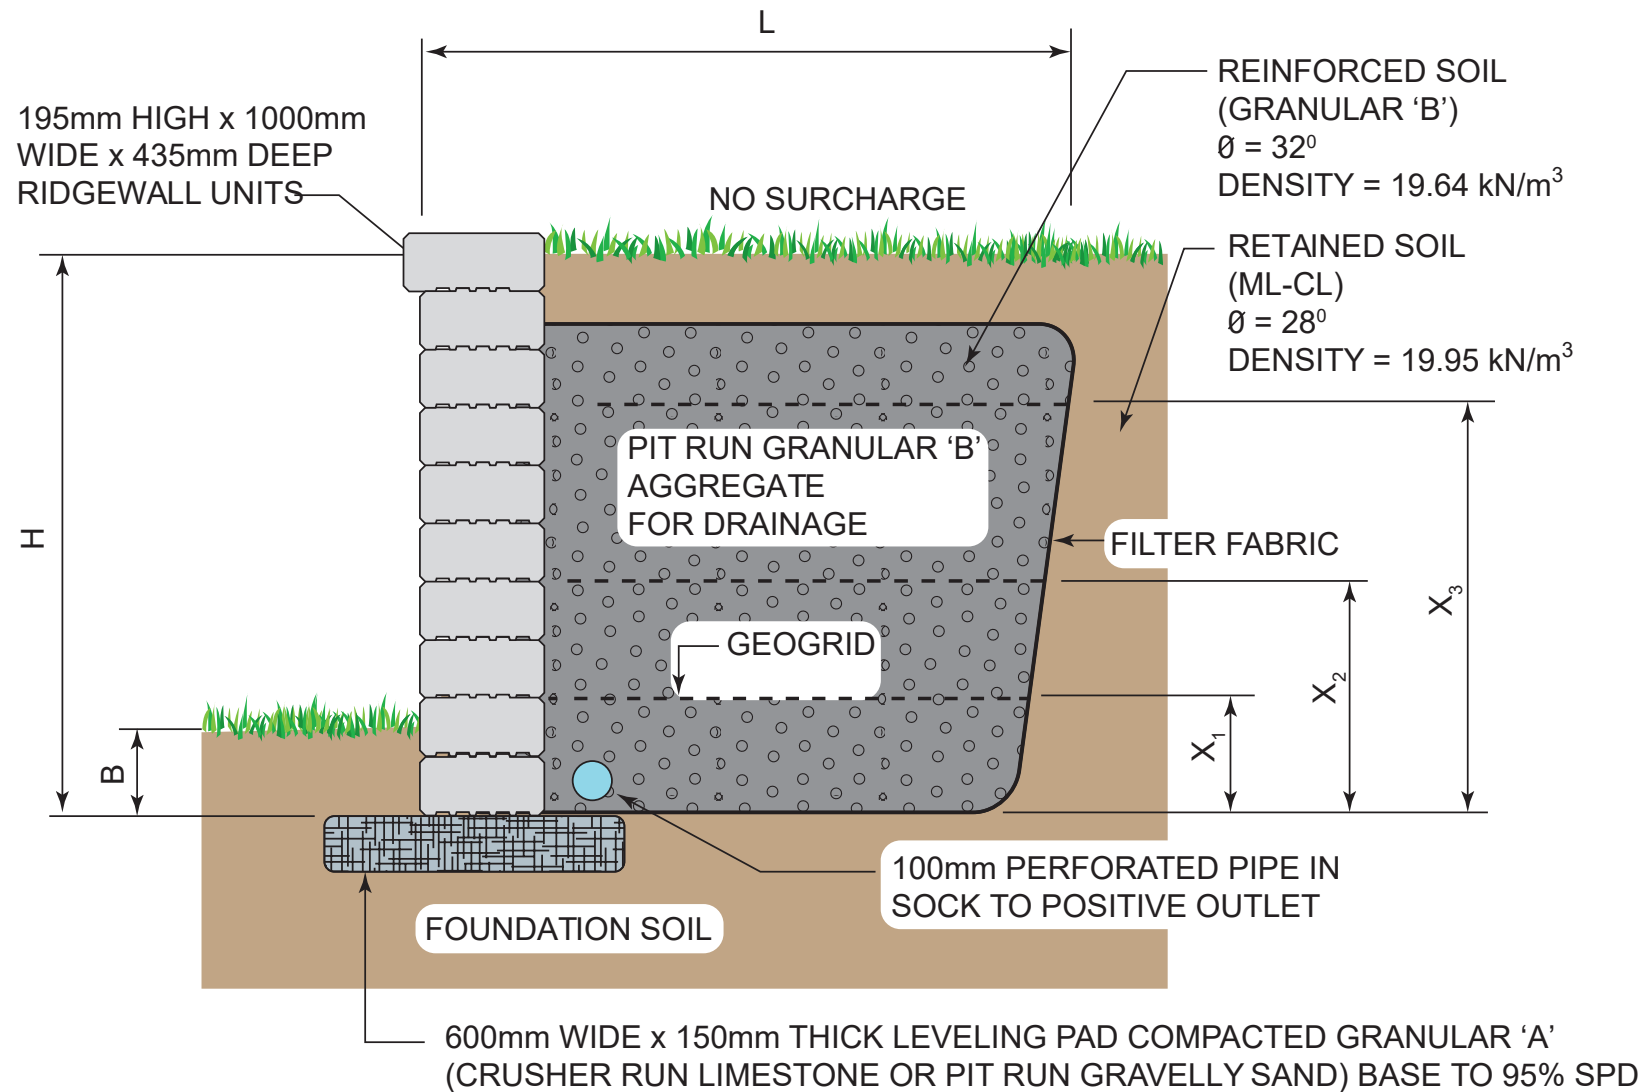

THIS GRAPHIC DISPLAYS A PRELIMINARY, NON SITE-SPECIFIC DESIGN. A REGISTERED PROFESSIONAL ENGINEER MUST BE OBTAINED TO REVIEW & APPROVE THE DESIGN, CONFIRM SITE CONDITIONS, AND INSPECT CONSTRUCTION.




GEOGRID REINFORCED RIDGEWALL® CROSS SECTION WITH LEVEL BACKFILL 12KPA SURCHARGE

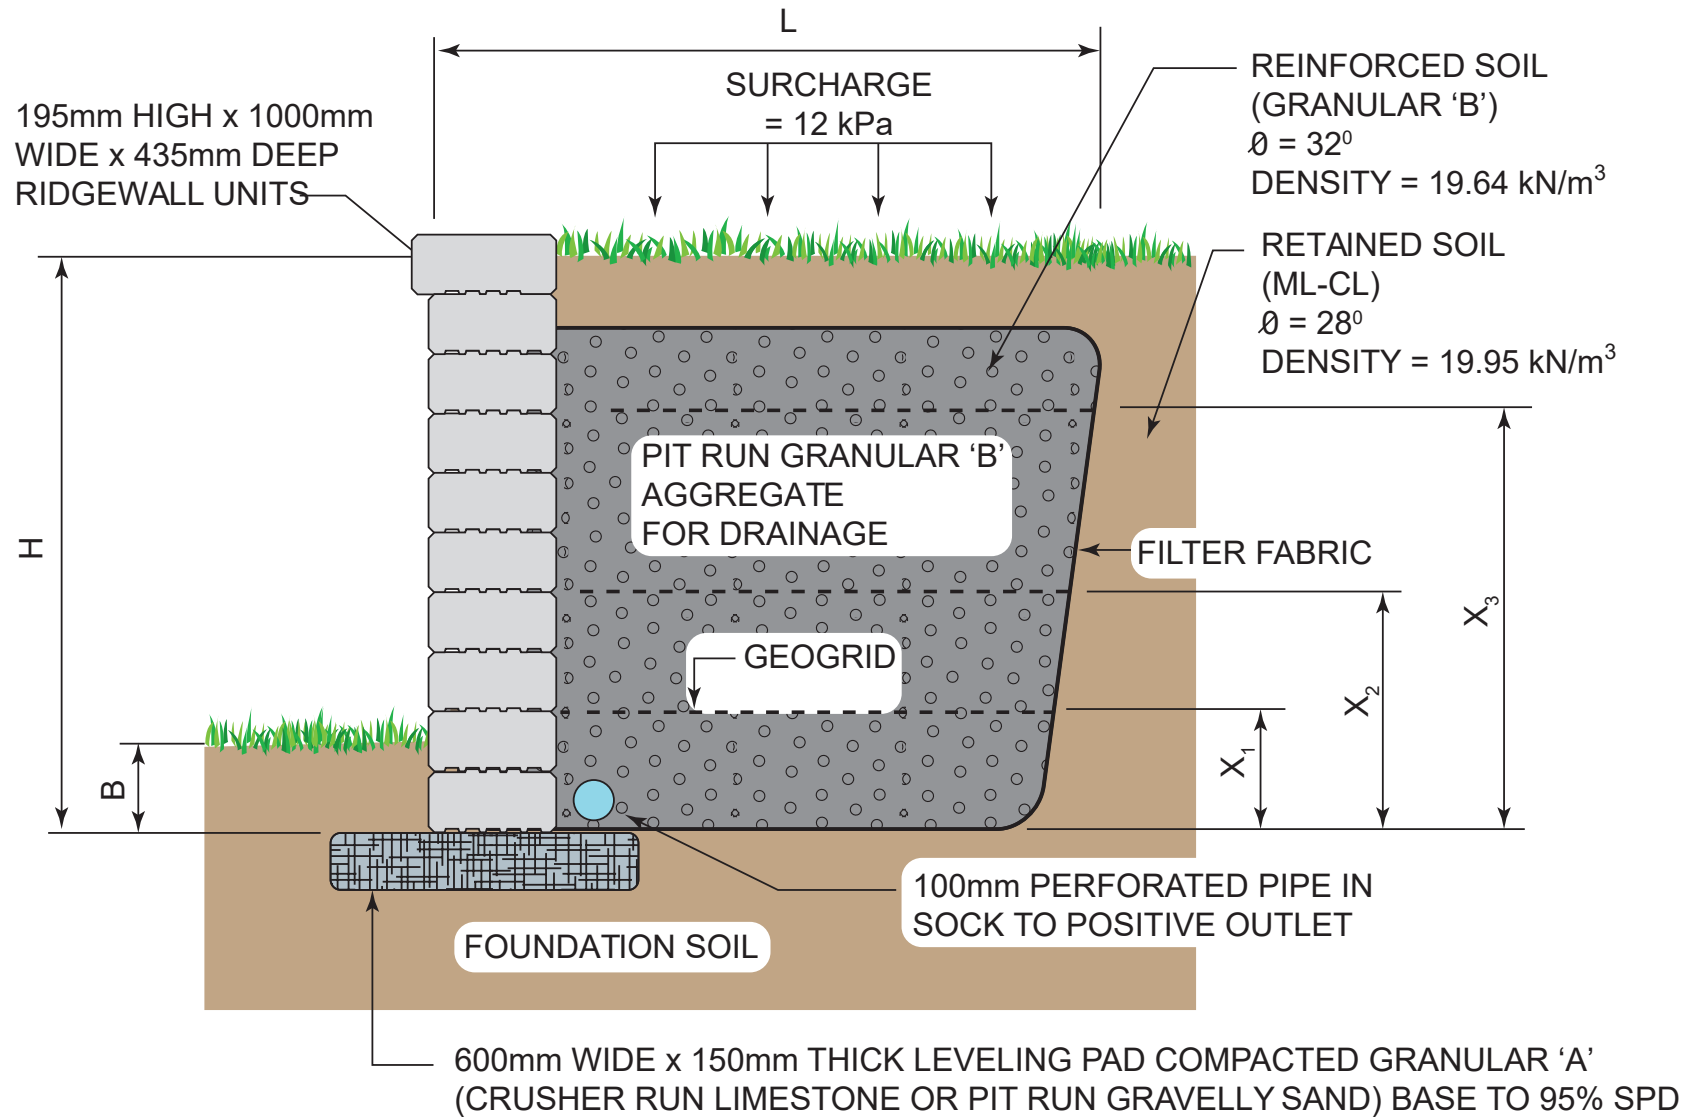


THIS GRAPHIC DISPLAYS A PRELIMINARY, NON SITE-SPECIFIC DESIGN. A REGISTERED PROFESSIONAL ENGINEER MUST BE OBTAINED TO REVIEW & APPROVE THE DESIGN, CONFIRM SITE CONDITIONS, AND INSPECT CONSTRUCTION.

RIDGEWALL® RETAINING WALL SYSTEM 45° CORNER DETAILS

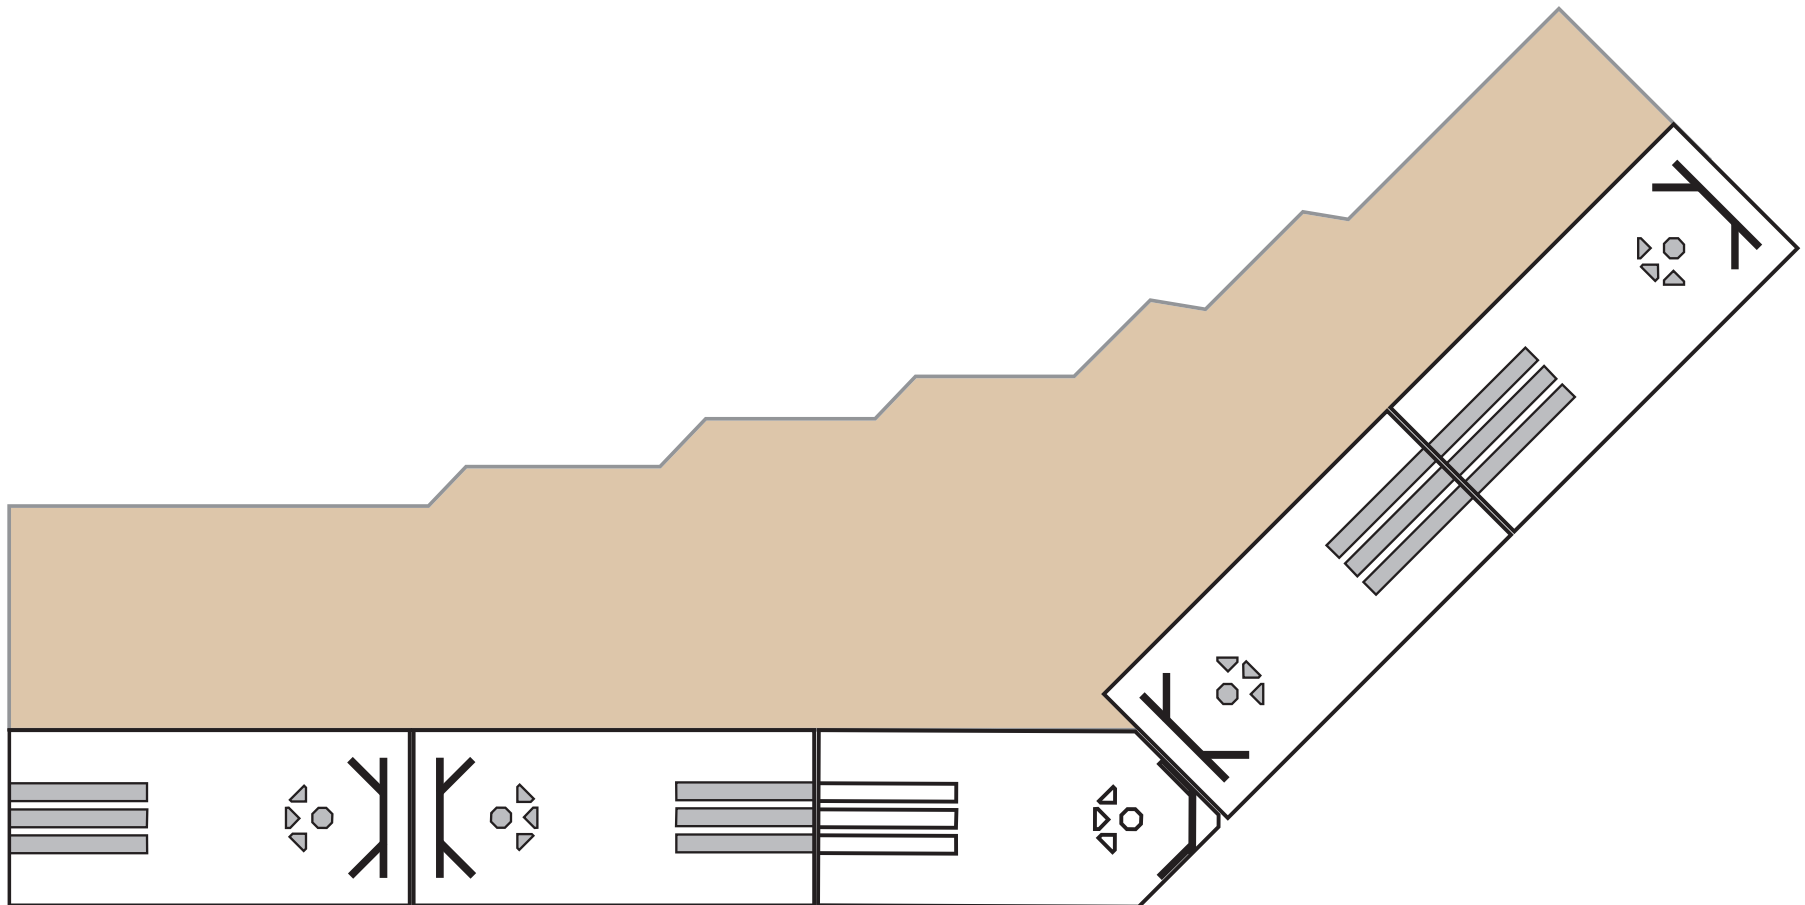

THIS GRAPHIC DISPLAYS A PRELIMINARY, NON SITE-SPECIFIC DESIGN. A REGISTERED PROFESSIONAL ENGINEER MUST BE OBTAINED TO REVIEW & APPROVE THE DESIGN, CONFIRM SITE CONDITIONS, AND INSPECT CONSTRUCTION.


RIDGEWALL® RETAINING WALL SYSTEM 90° CORNER DETAILS

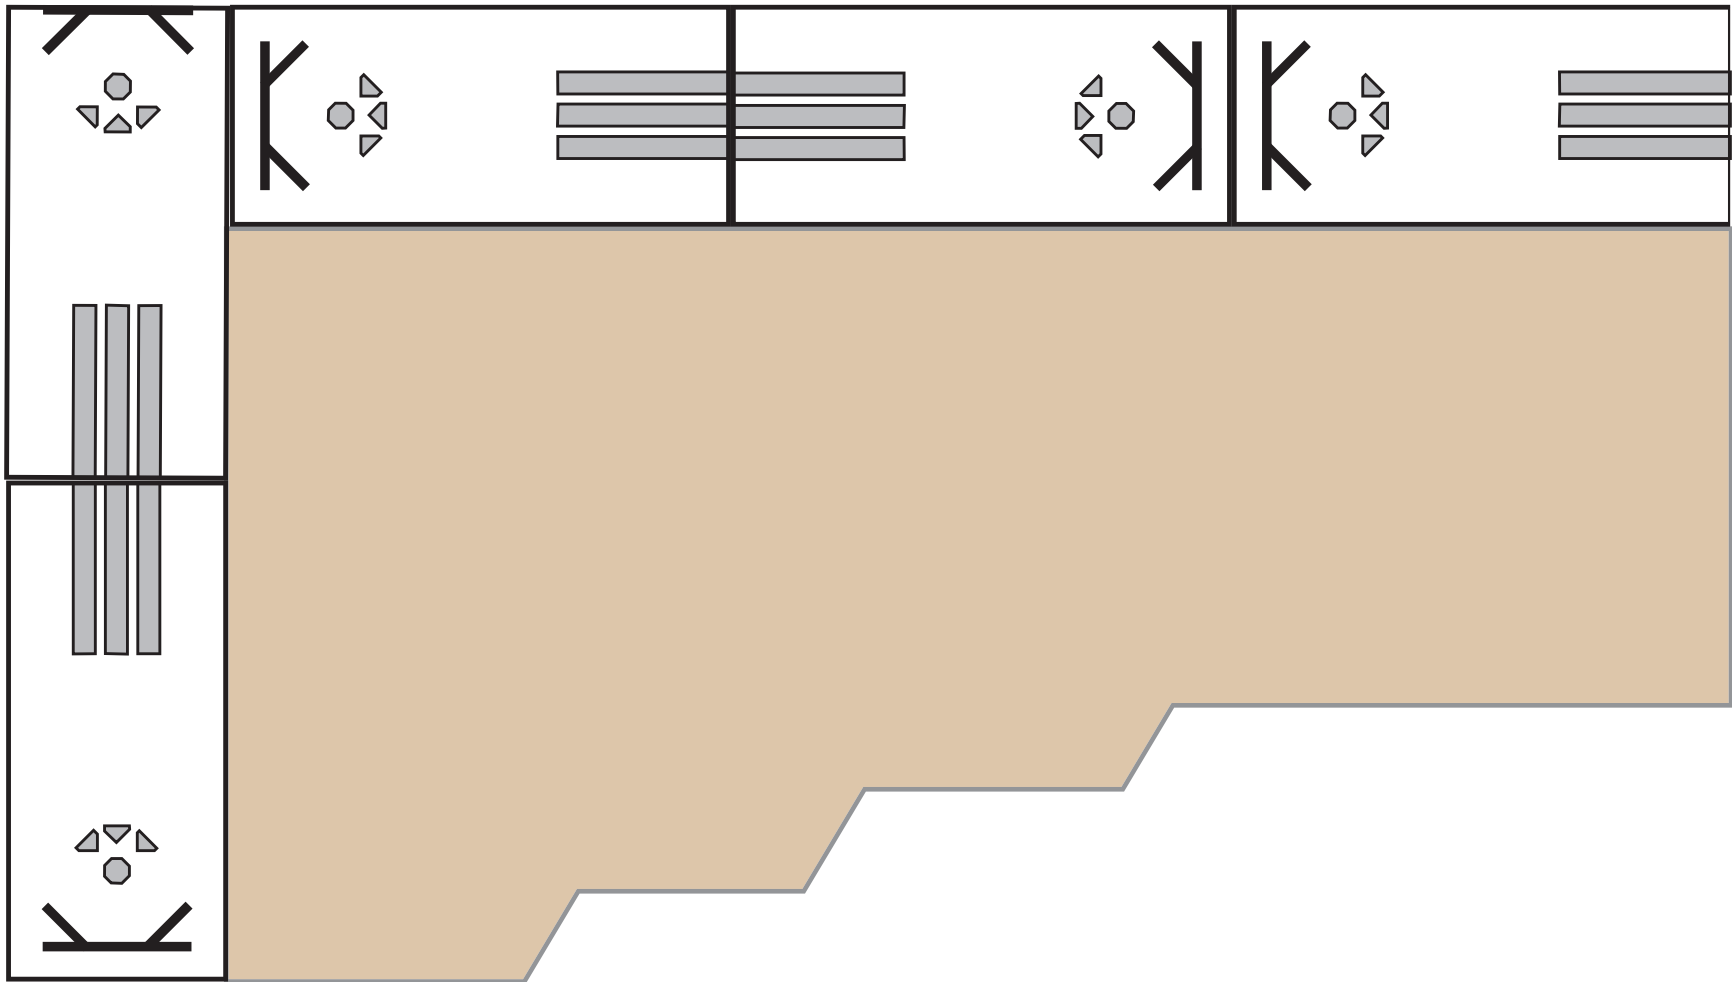

THIS GRAPHIC DISPLAYS A PRELIMINARY, NON SITE-SPECIFIC DESIGN. A REGISTERED PROFESSIONAL ENGINEER MUST BE OBTAINED TO REVIEW & APPROVE THE DESIGN, CONFIRM SITE CONDITIONS, AND INSPECT CONSTRUCTION.




RIDGEWALL® RETAINING WALL SYSTEM TOP DOWN VIEW BLOCK UNIT

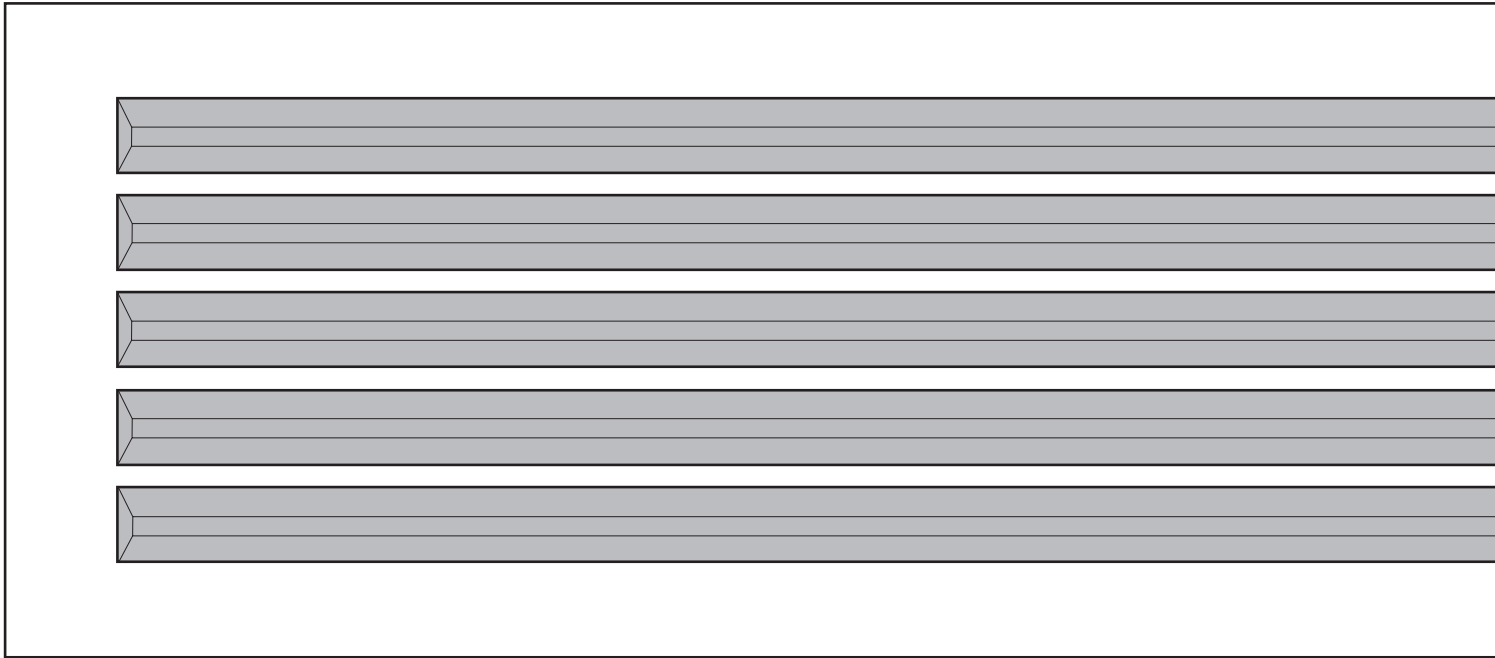

THIS GRAPHIC DISPLAYS A PRELIMINARY, NON SITE-SPECIFIC DESIGN. A REGISTERED PROFESSIONAL ENGINEER MUST BE OBTAINED TO REVIEW & APPROVE THE DESIGN, CONFIRM SITE CONDITIONS, AND INSPECT CONSTRUCTION.

RIDGEWALL® RETAINING WALL SYSTEM TOP DOWN VIEW CORNER UNIT

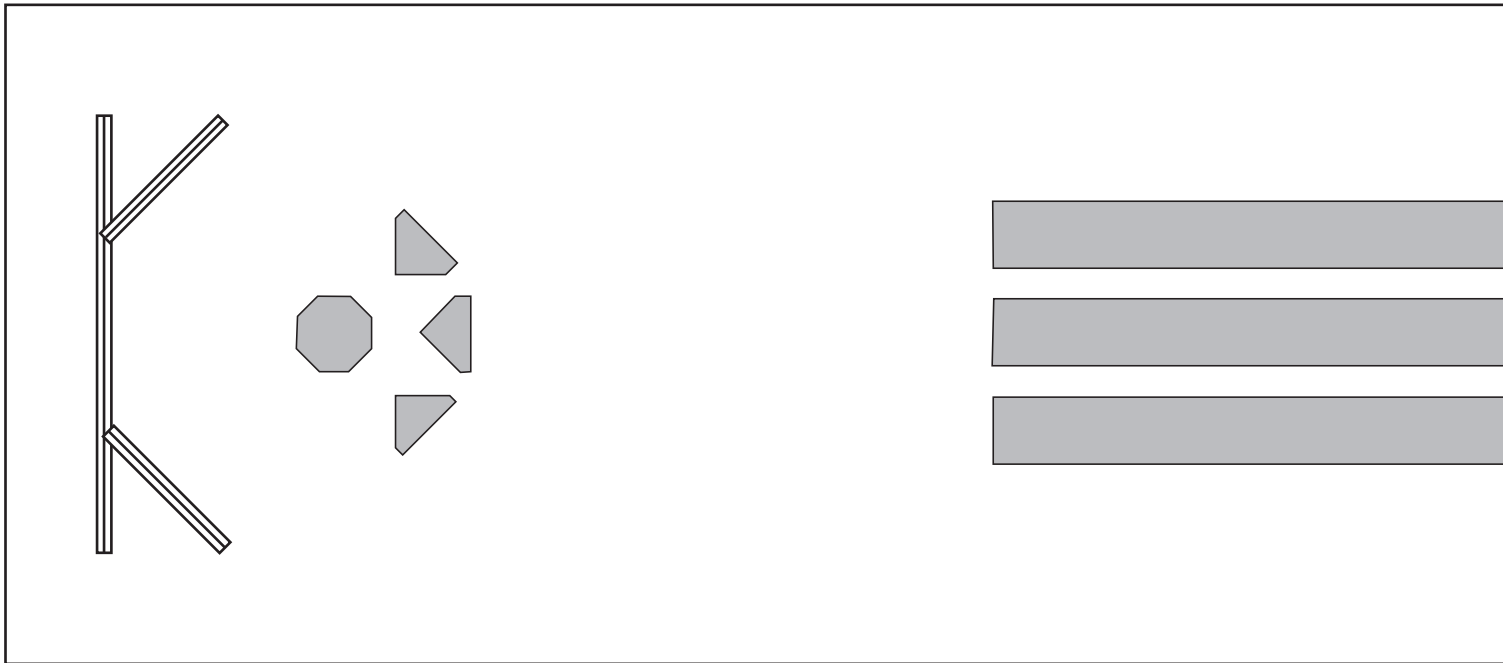

THIS GRAPHIC DISPLAYS A PRELIMINARY, NON SITE-SPECIFIC DESIGN. A REGISTERED PROFESSIONAL ENGINEER MUST BE OBTAINED TO REVIEW & APPROVE THE DESIGN, CONFIRM SITE CONDITIONS, AND INSPECT CONSTRUCTION.